




FACE OF WALL
FIXING

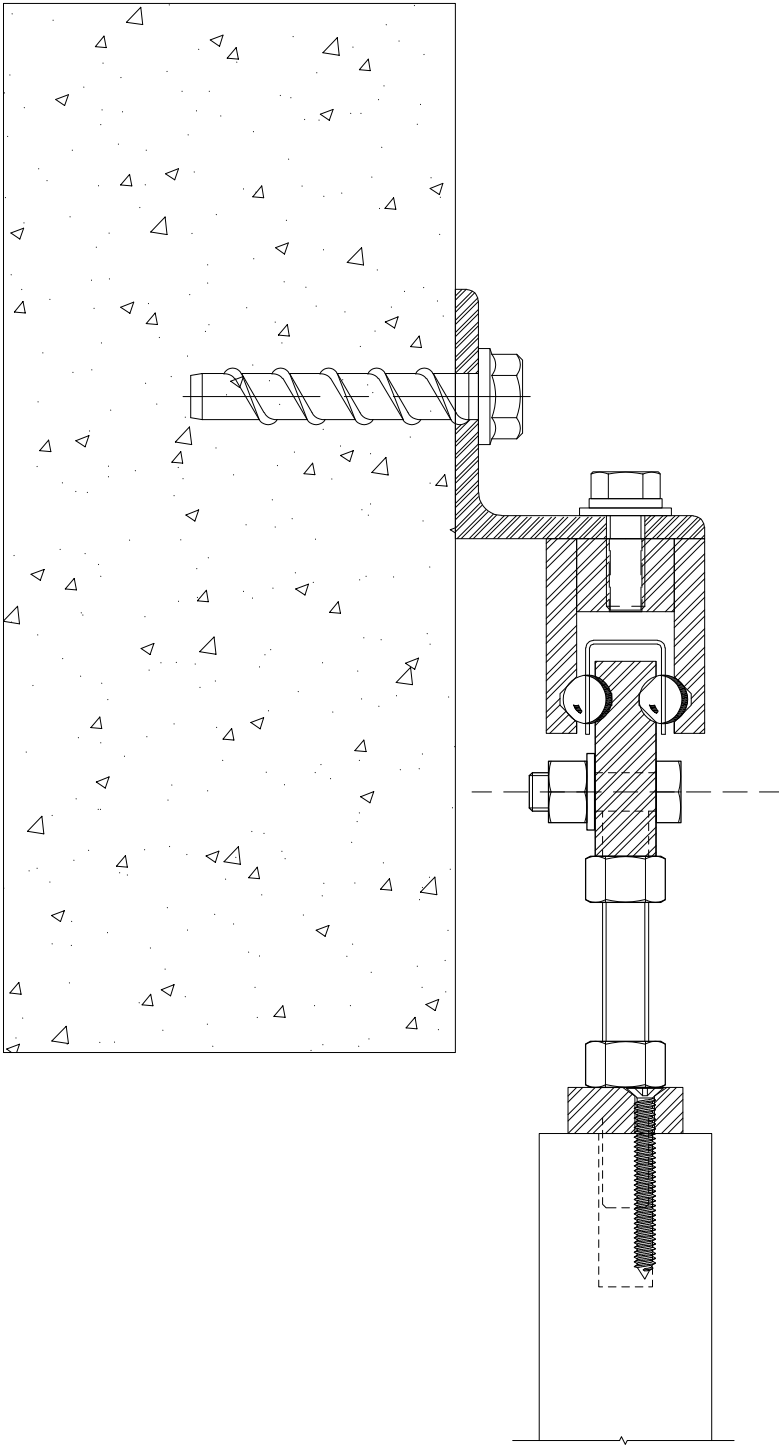

OVERHEAD BOLT
FIXING

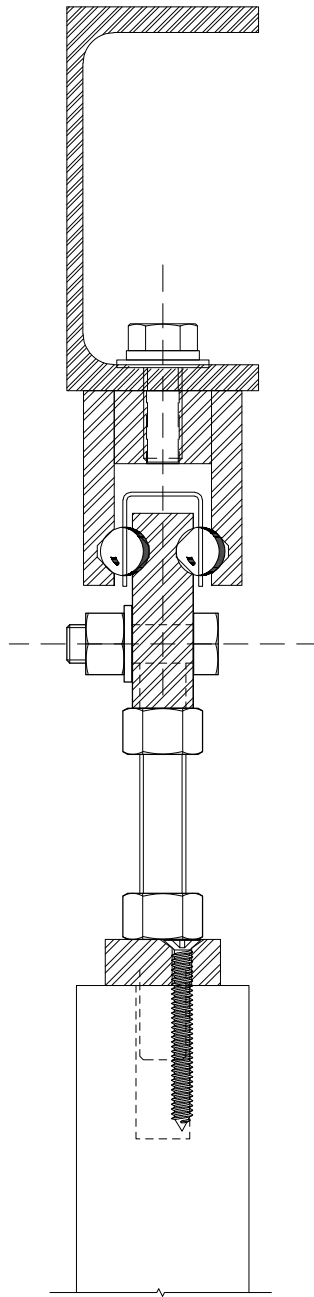

OVERHEAD SCREW
FIXING

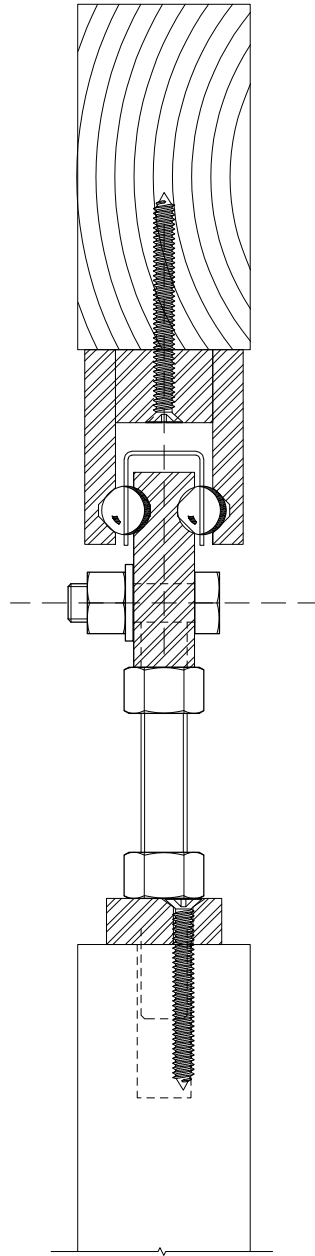

DRAWING NO.
S500 MEDIUM OVERHEAD SCREW FIXING DETAIL

DRAWN BY
AB

DATE
22/07/26

REVISION
1

FITZROY
BALL BEARING SLIDING TRACK SYSTEM